version 5 issued: October 2005

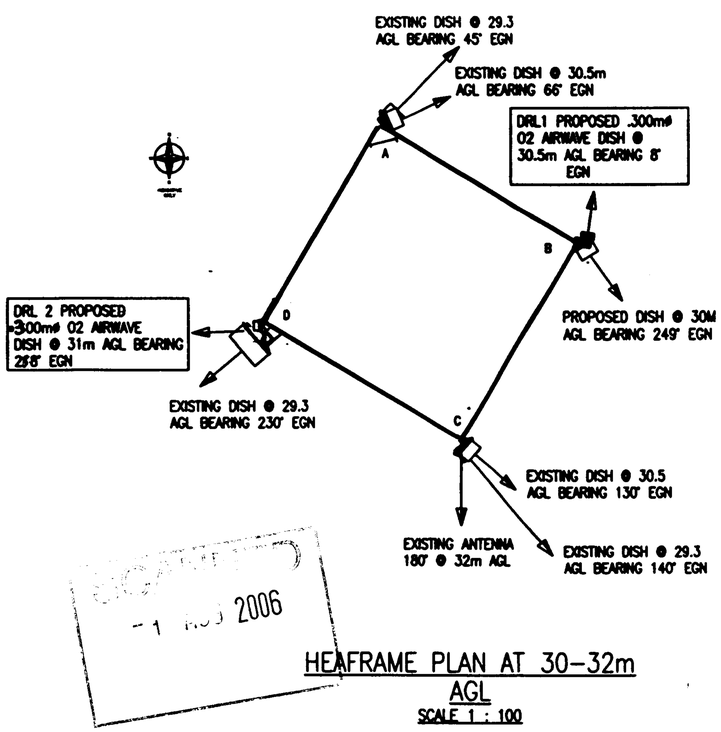

HEAFRAME PLAN AT 30–32m AGL

SCALE 1 : 100

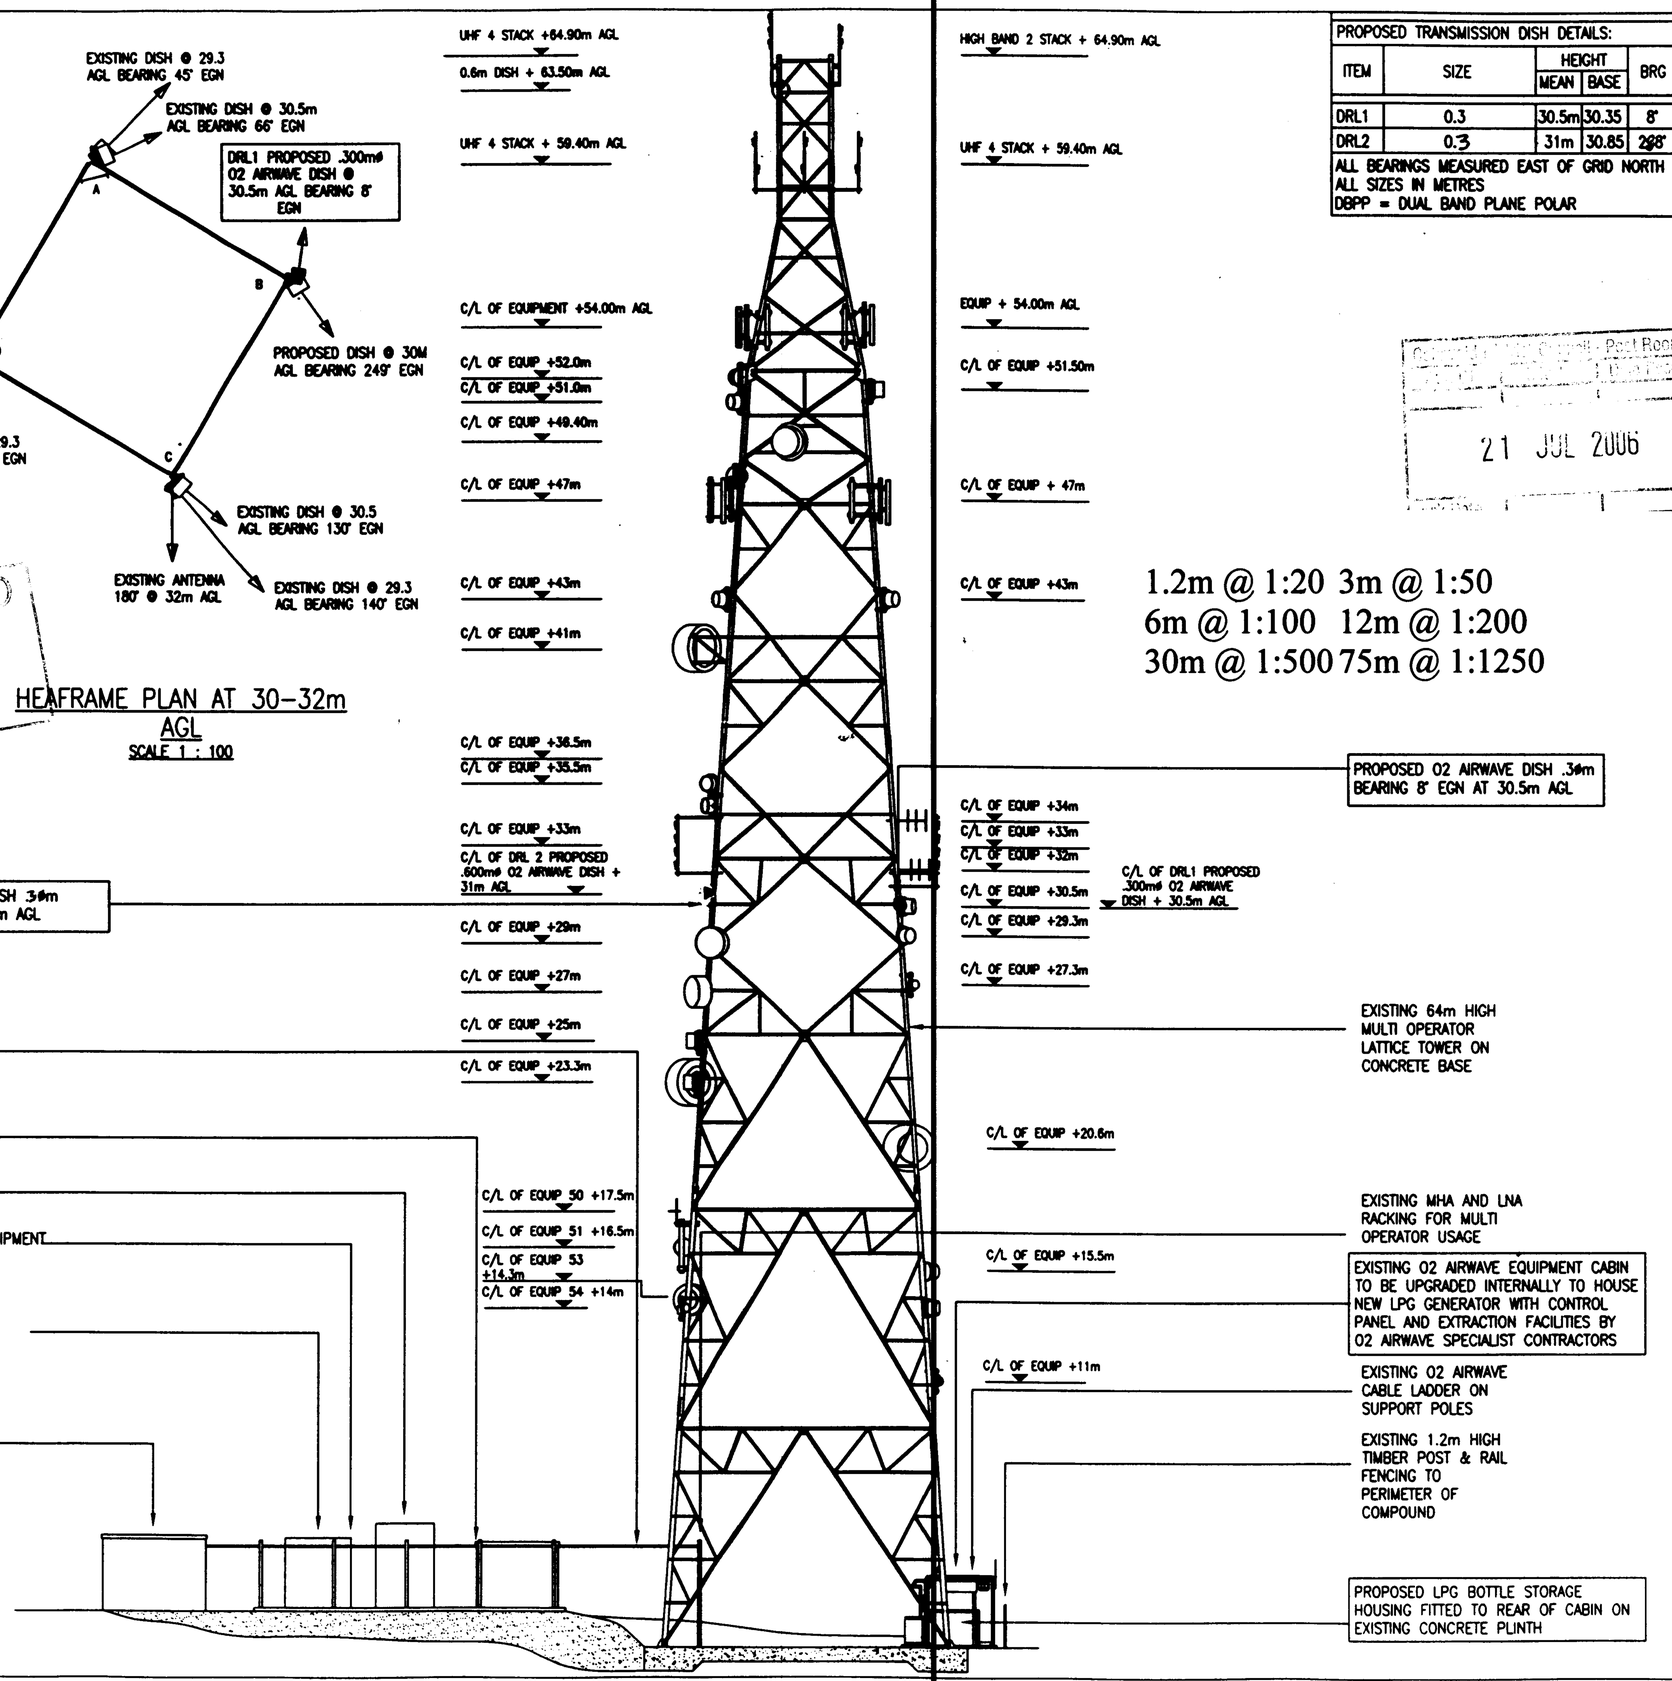

Except as otherwise noted, feint details indicate locations reserved for other proposals which may be the subject of separate applications.

Boxed text indicates proposed work

PROPOSED TRANSMISSION DISH DETAILS:

ITEM	SIZE	HEIGHT MEAN	HEIGHT BASE	BRG	LINK	APPROX. FEEDER LENGTH
DRL1	0.3	30.5m	30.35	8°		
DRL2	0.3	31m	30.85	278°		

ALL BEARINGS MEASURED EAST OF GRID NORTH
ALL SIZES IN METRES
DBPP = DUAL BAND PLANE POLAR

1.2m @ 1:20 3m @ 1:50
6m @ 1:100 12m @ 1:200
30m @ 1:500 75m @ 1:1250

nationalgrid Wireless

NOTES

1) DO NOT SCALE DIMENSIONS EXCEPT FOR PLANNING PURPOSES
2) ALL DIMENSIONS IN MILLIMETRES UNLESS STATED OTHERWISE
3) ALL LEVELS ARE IN METRES AND RELATED TO A LOCAL DATUM

Contractor: PENTACOM PROJECTS
Consultant: PENTACOM PROJECTS
THE EXCHANGE
WATERSIDE
STOKE PRIOR
BROMSGROVE
Engineer: CARL JENKINS
01527 557880 C.JENKINS@PENTACOMPROJECTS.C
Drawing manager: SCOTT SUMMERS
01527 557880 SCOTT.SUMMERS@PENTACOMPROJ

Iss	Revision	Date	Drn	App
	Project No.			
	Project No.			
	Project No.			
	Project No.			
01	Project No. 71138 INITIAL ISSUE	12.05.06	CJ	SS

This drawing is the property of National Grid Wireless and may not be reproduced or disclosed to a third party in any form without written permission

National Grid Wireless
Wireless House
Warwick Technology Park
Heathcote Lane
Warwick CV34 6DD
TEL: 01926 416000
FAX: 01926 416600

71138

AIRWAVE mmO2

PROPOSED INSTALLATION SOUTH ELEVATION

Scale. 1 : 250

Site no. 253120

site name BIRDLIP SHAB HILL

SHAB HILL
BIRDLIP
GLOUCESTER
GL4 8JX

Eastings and Northings
393952 215377

NGR: SO 93952 15377

Date: 12.05.06 Drn: CJ

TP/dir	client_type	No_issue	App
P	S01355	08_100_M01_01 A	SS

A3